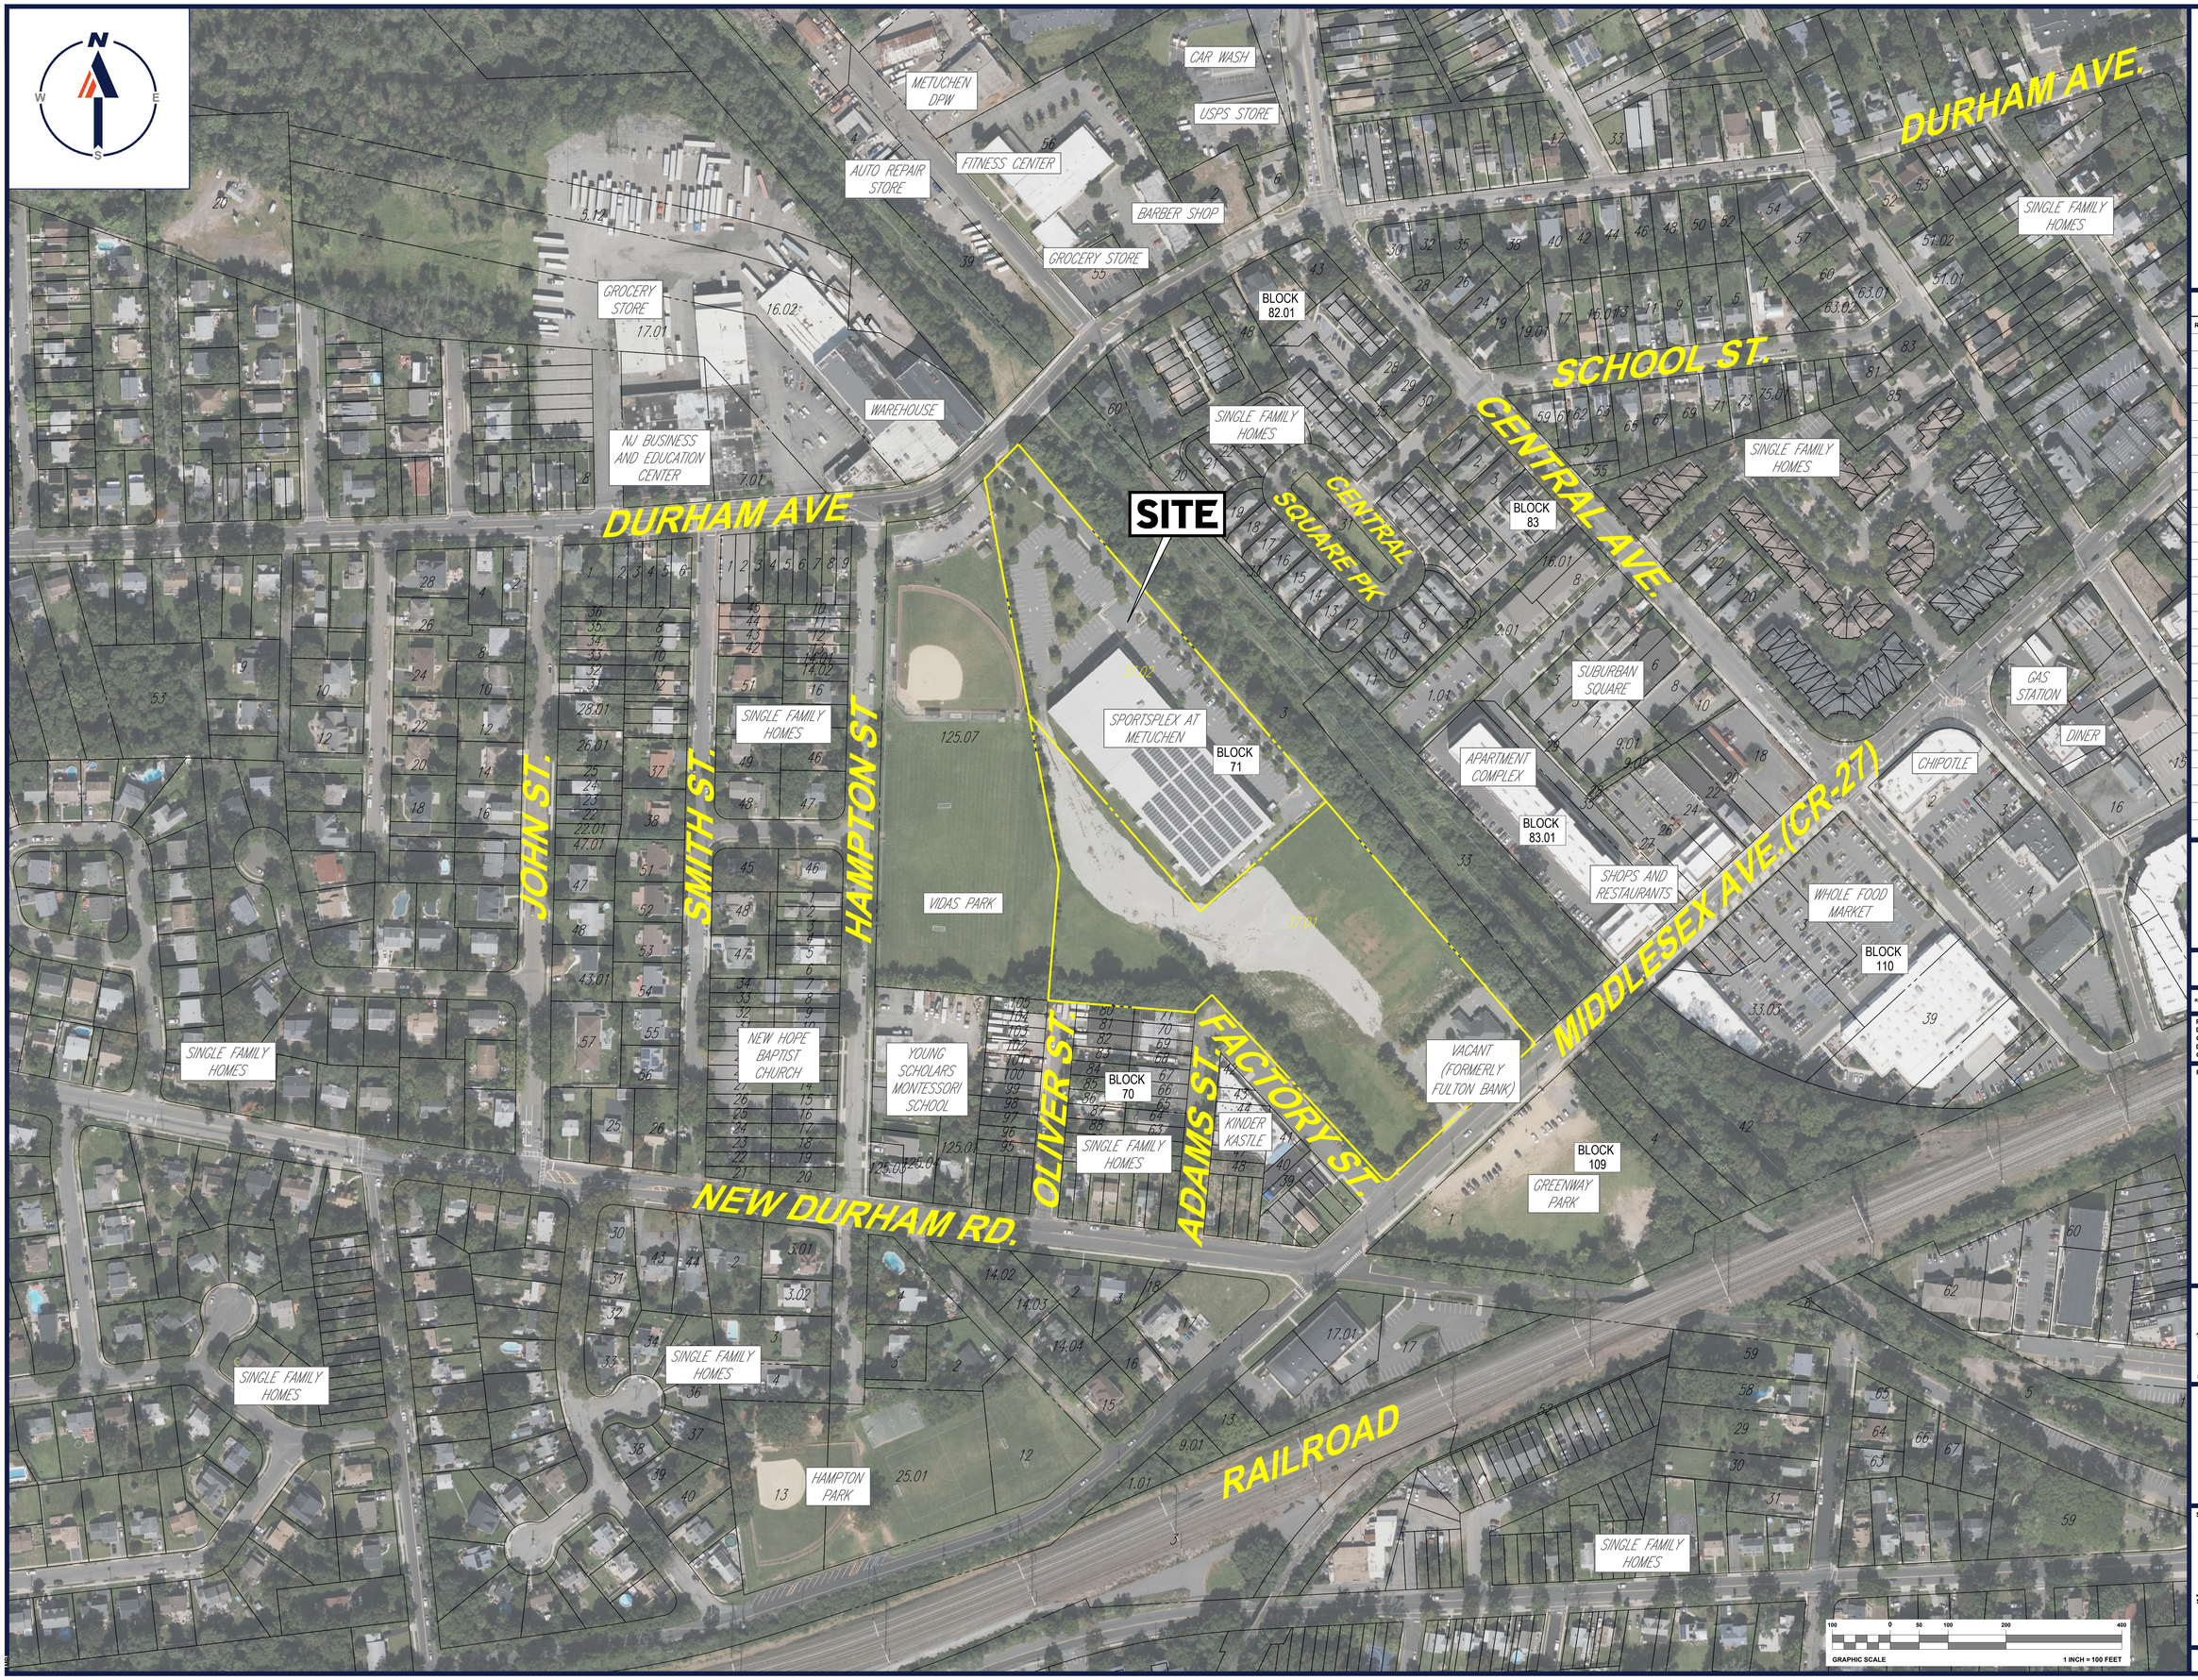

BOHLER

SITE CIVIL AND CONSULTING ENGINEERING
LAND SURVEYING
PROGRAM MANAGEMENT
LANDSCAPE ARCHITECTURE
DESIGN BUILD SERVICES
PERMITTING SERVICES
TRANSPORTATION SERVICES

THE INFORMATION, DESIGN AND DRAWINGS CONTAINED HEREIN ARE THE PROPERTY OF BOHLER AND ARE NOT TO BE USED IN WHOLE OR IN PART FOR ANY PROJECT OTHER THAN THE ONE FOR WHICH THEY ARE PREPARED AND PROVIDED BY BOHLER. ALL RIGHTS RESERVED. COPYRIGHT © 2022

REVISIONS

REV	DATE	COMMENT	DRAWN BY / CHECKED BY

Know what's below. Call before you dig.

NEW JERSEY
YOU MUST CALL 811 BEFORE ANY EXCAVATION WHETHER IT'S ON PRIVATE OR PUBLIC LAND.
1-800-272-1000
www.nj1-call.org

FOR EXHIBIT PURPOSES ONLY

THIS DRAWING IS INTENDED FOR MUNICIPAL AND/OR AGENCY REVIEW AND APPROVAL. IT IS NOT INTENDED AS A CONSTRUCTION DOCUMENT UNLESS INDICATED OTHERWISE.

PROJECT No.:	JM160715
DRAWN BY:	MB
CHECKED BY:	ML/AT
DATE:	01/24/2022
CAD I.D.:	JM160715-ARL-0A

PROJECT:

PRELIMINARY & FINAL MAJOR SITE PLAN

FOR

MAVEN GROUP
experts in real estate since 1981

PROPOSED DAYCARE

215 DURHAM AVENUE
BLOCK 71; LOTS 37.01 & 37.02
BOROUGH OF METUCHEN
MIDDLESEX COUNTY, NEW JERSEY
OAKITE SITE REDEVELOPMENT;
TAX MAP SHEET #17

BOHLER
BOHLER ENGINEERING NJ, LLC
10000 MIDLANTIC DRIVE, SUITE 410W
MOUNT LAUREL, NJ 08054
Phone: (856) 930-4000
Fax: (856) 930-4001
www.BohlerEngineering.com
NJ CERT. OF AUTHORIZATION NO. 24GA28017700 & 6A0020122

A. TAMOUS
PROFESSIONAL ENGINEER
NEW JERSEY LICENSE No. 46184
PENNSYLVANIA LICENSE No. 73509

SHEET TITLE:

AERIAL EXHIBIT

SHEET NUMBER:

1 - A

ORG. DATE - 01/24/2022

G:\2016\JM\160715\DRAWINGS\CURRENT EXHIBITS\AERIAL\JM160715-ARL-0A.dwg, 1/24/2022 8:45:46 AM, MB, 1:1, AERIAL