Colliers Engineering & Design

Bike Lane Improvements on Hillside Avenue

Borough of Metuchen, Middlesex County, New Jersey

Colliers Engineering & Design

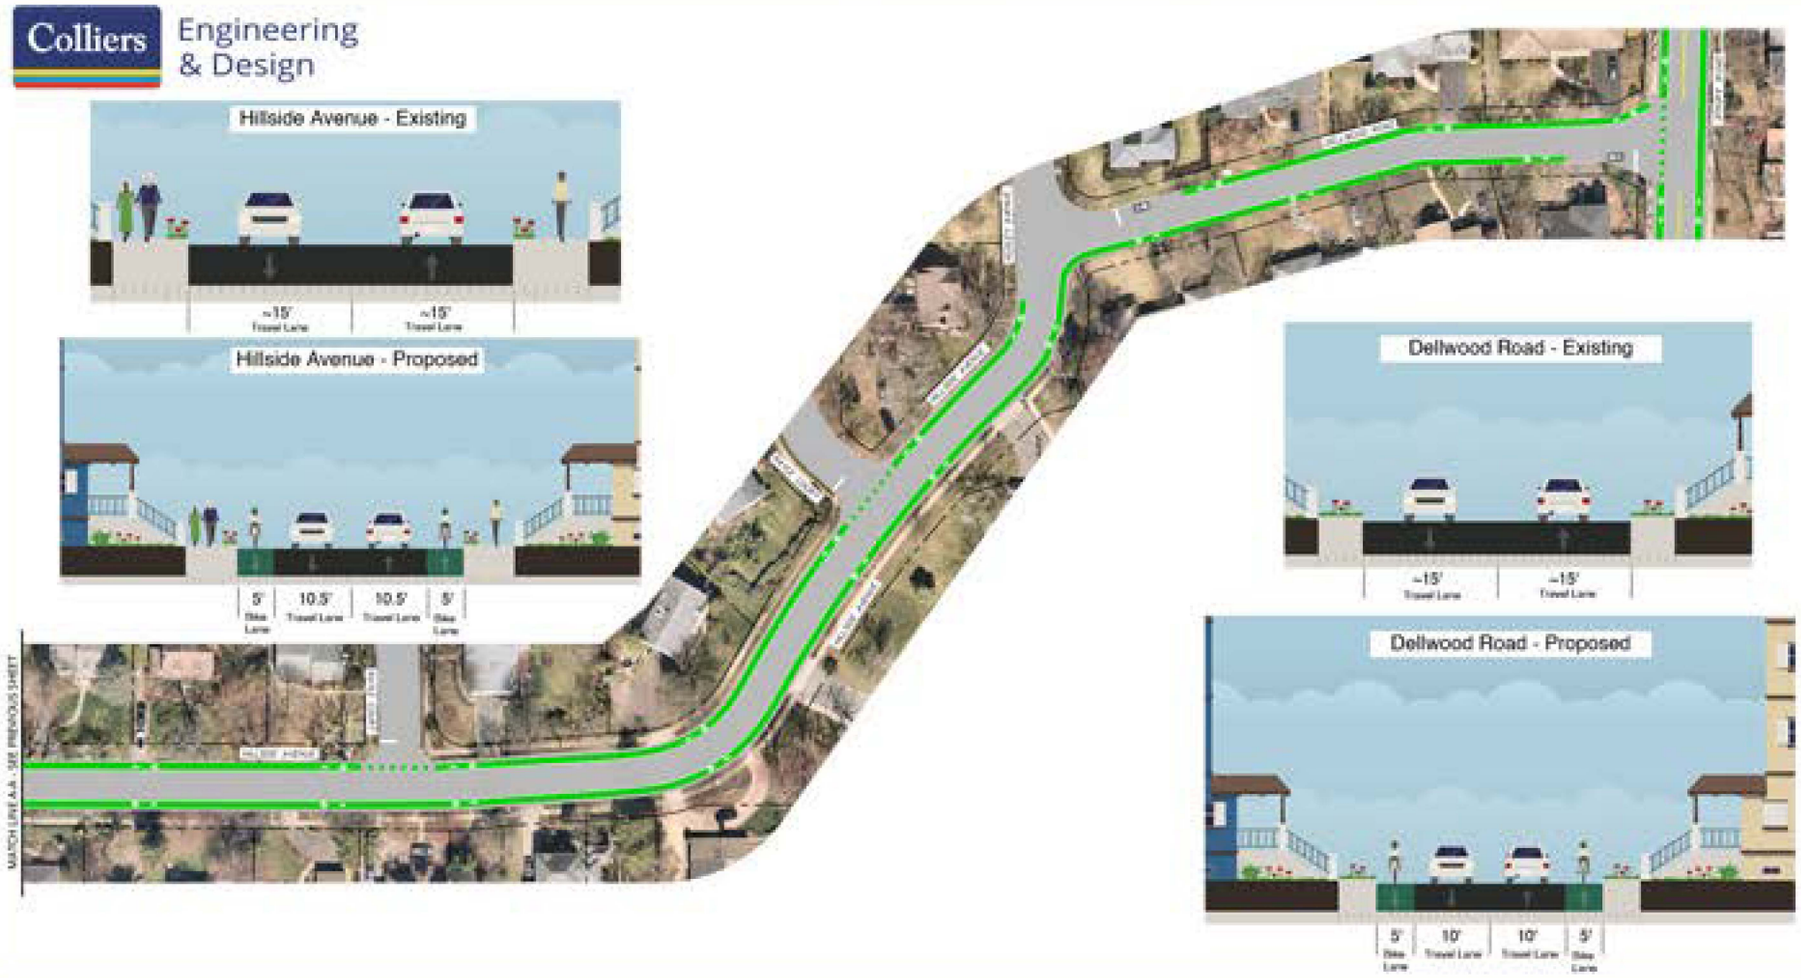

Bike Lane Improvements on Hillside Avenue

Borough of Metuchen, Middlesex County, New Jersey

KMM Keep Middlesex Moving

NJTPA

This publication was prepared with funding from the North Jersey Transportation Planning Authority (NJTPA) and the Federal Highway Administration (FHWA). This document is disseminated under the sponsorship of NJTPA and FHWA in the interest of information exchange. The NJTPA is solely responsible for its contents